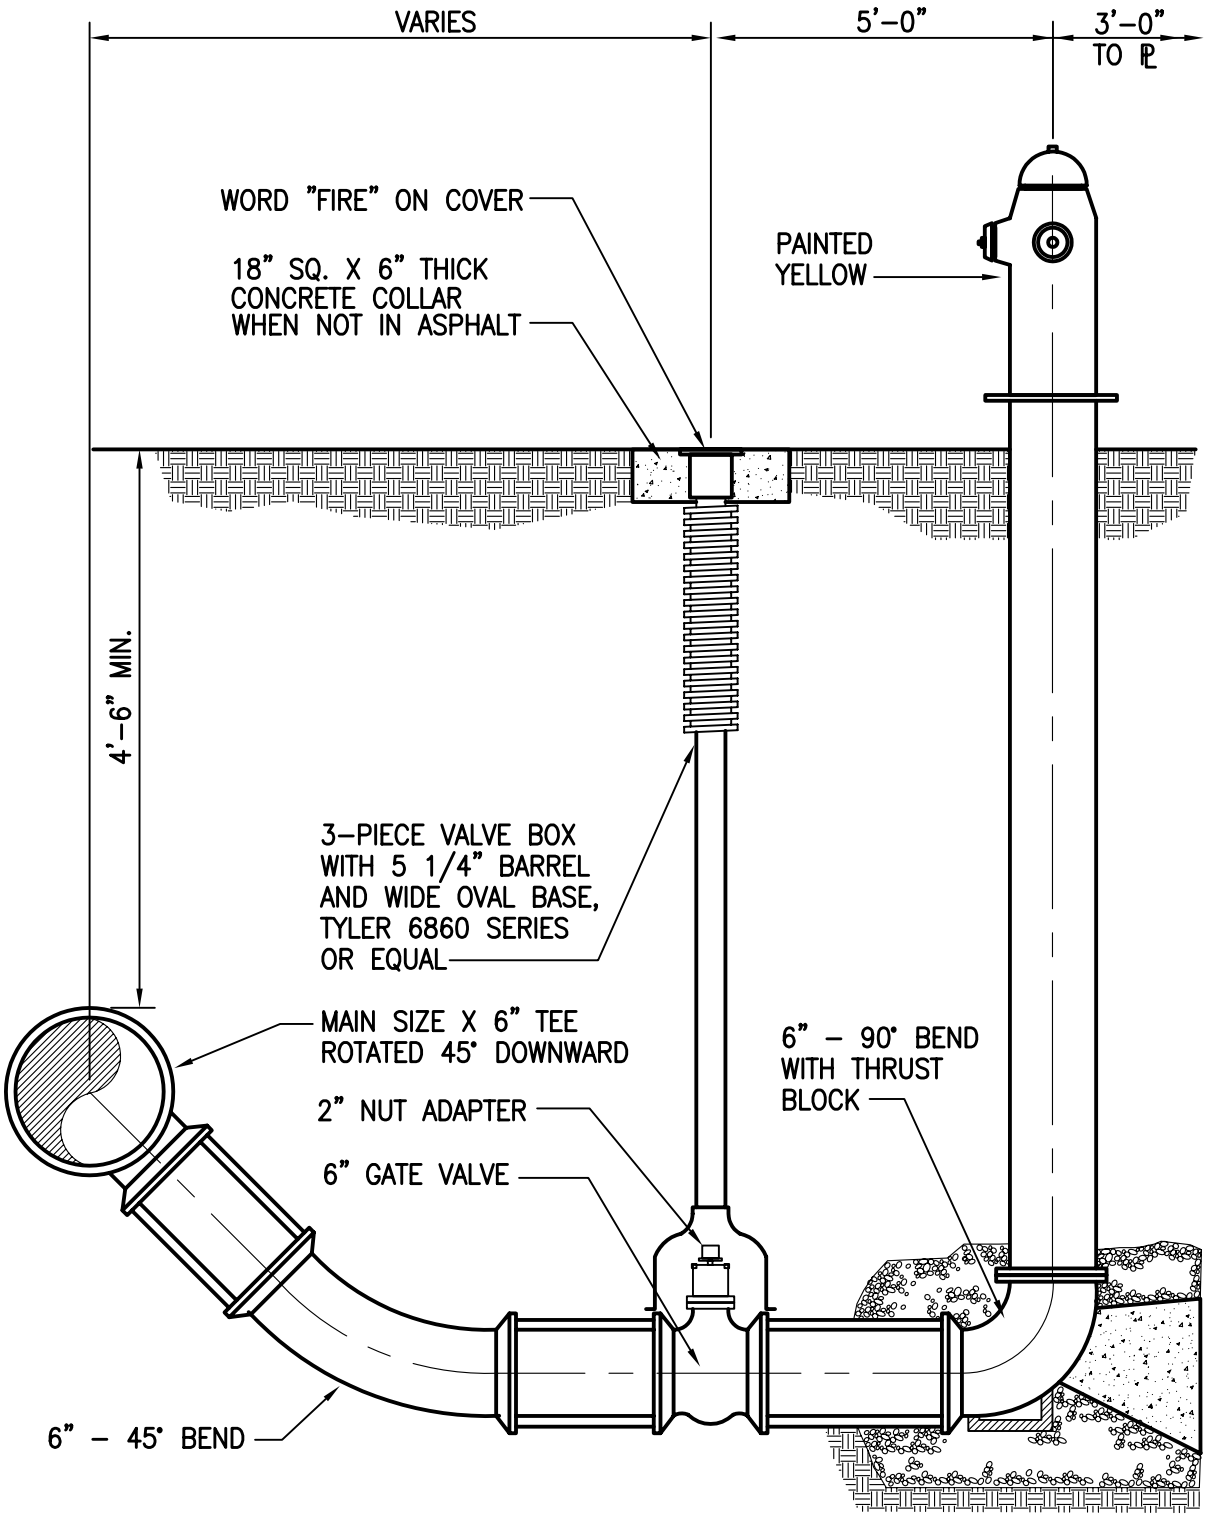

NOTE:
PIPE TO BE RESTRAINED
FROM TEE TO FIRE HYDRANT.

ARAPAHOE COUNTY
Water and Wastewater Authority
13031 E Caley Ave, Centennial, Colorado 80111
Ph: (303) 790-4830 Fax: (303) 790-1718
© Copyright 2007 All Rights Reserved

BLOW-OFF INSTALLATION
FIRE HYDRANT ALTERNATIVE

REVISION DATE: 9/7/2005
FIGURE NO. W-10
SHEET NO. 1 of 1