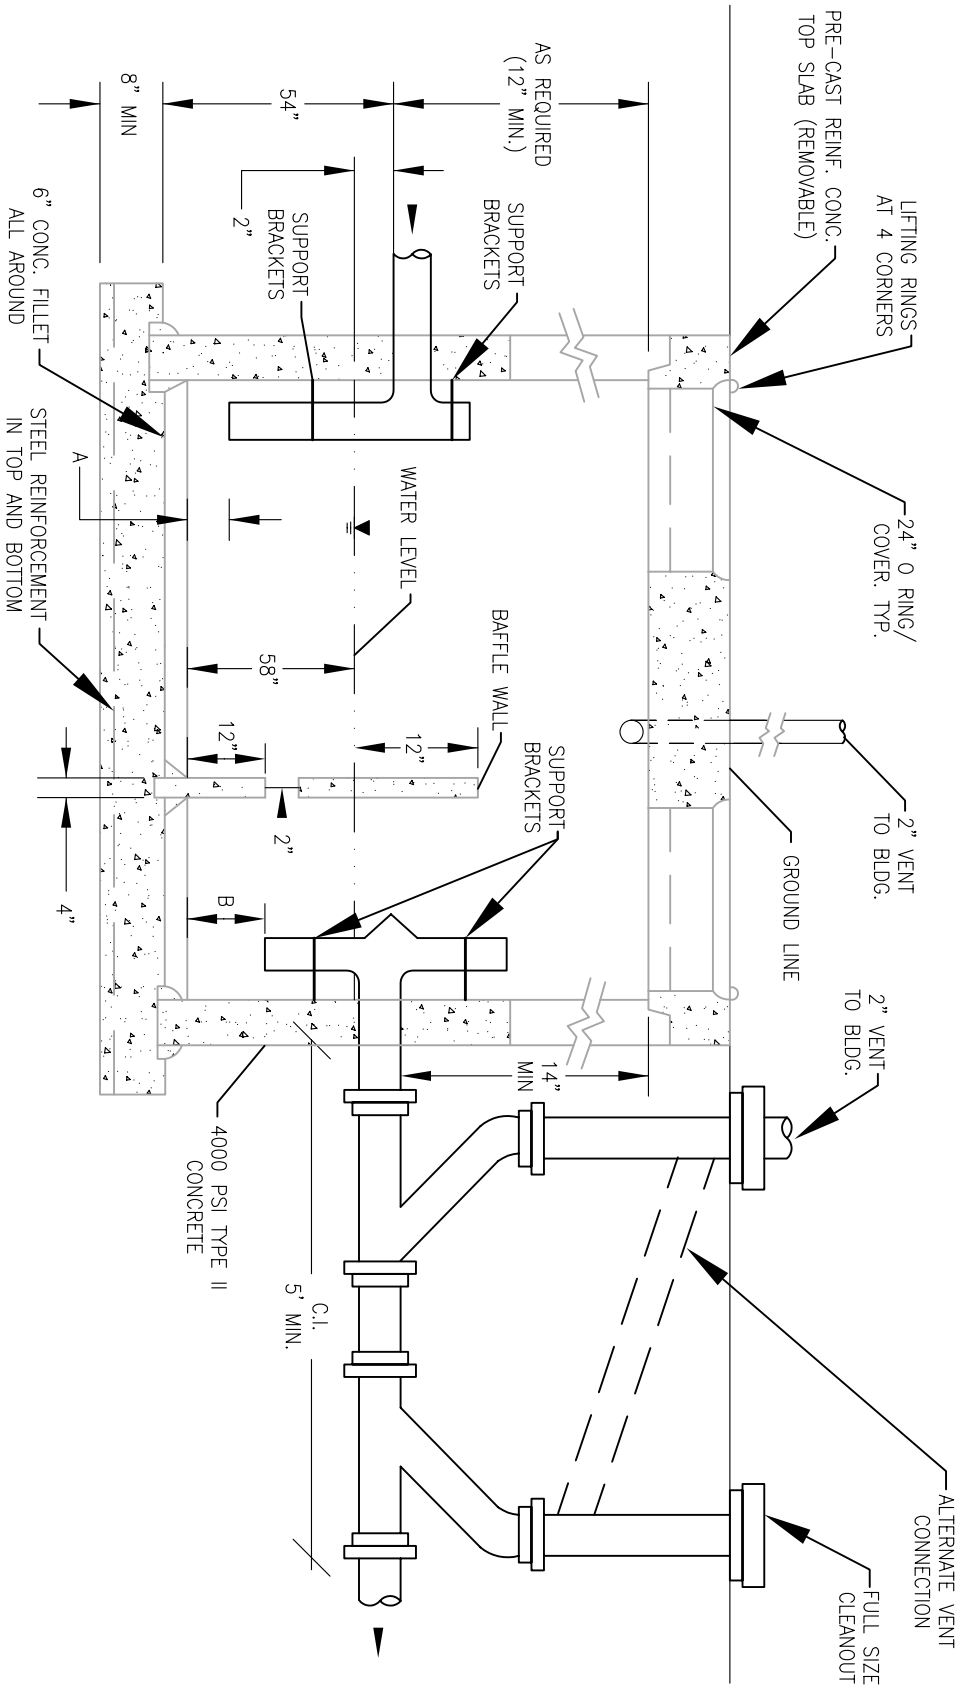

Grout all penetrations with non-shrink grout.

A. DISTANCE EQUALS 1/3 THE INSIDE HEIGHT OF THE INTERCEPTOR BOX.
B. DISTANCE EQUALS 2/3 THE INSIDE HEIGHT OF THE INTERCEPTOR BOX.

ARAPAHOE COUNTY
Water and Wastewater Authority
13031 E Caley Ave, Centennial, Colorado 80111
Ph: (303) 790-4830 Fax: (303) 790-1718
© Copyright 2007 All Rights Reserved

GREASE INTERCEPTOR

REVISION DATE: 9/7/2005
FIGURE NO. SS-7
SHEET NO. 1 of 1